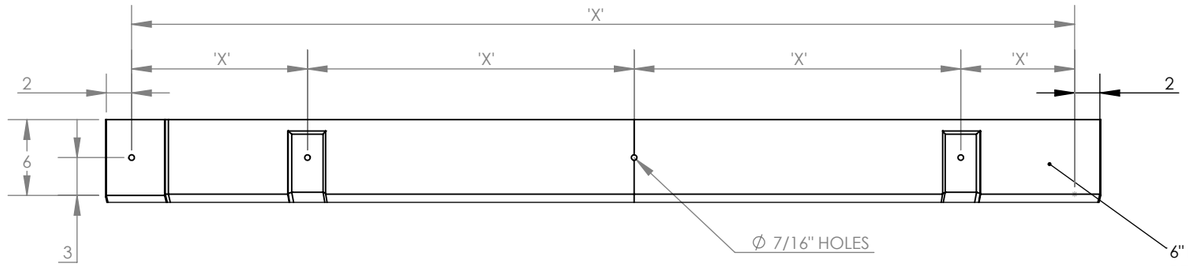

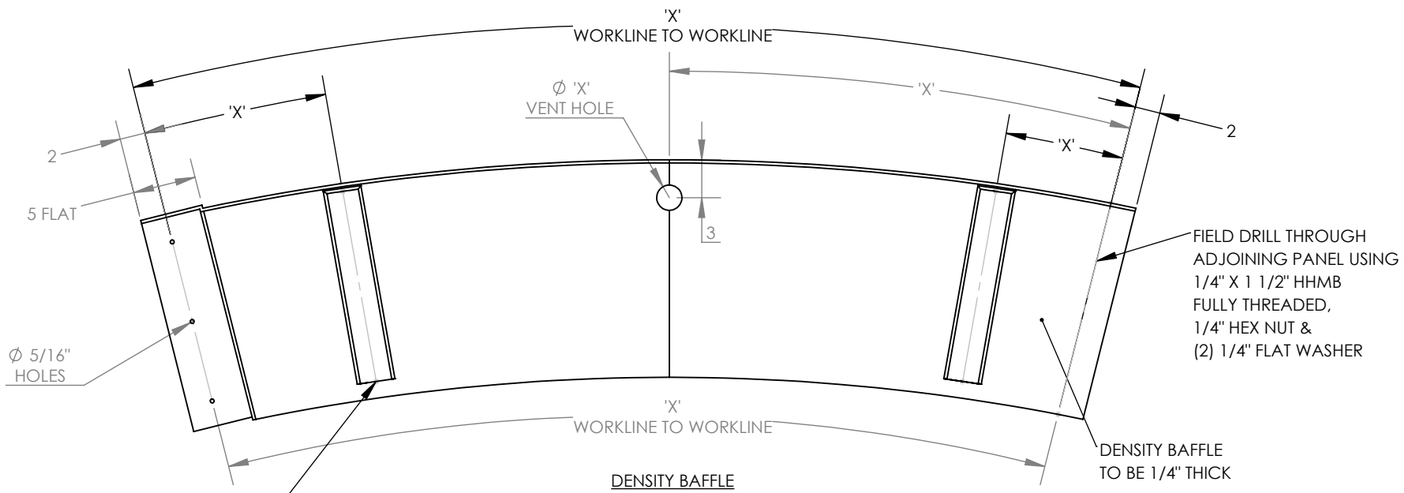

DENSITY BAFFLE

QUANTITY AND CONFIGURATION
OF EMBEDDED STEEL TO BE
DETERMINED PER PROJECT

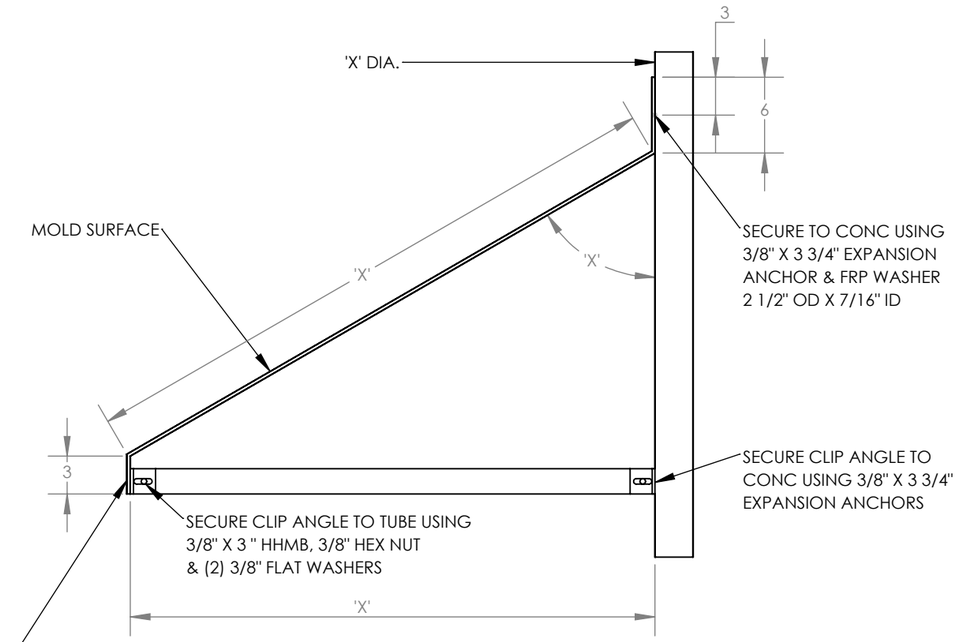

WALL MOUNTING DETAIL

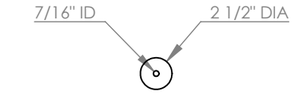

FRP WASHER

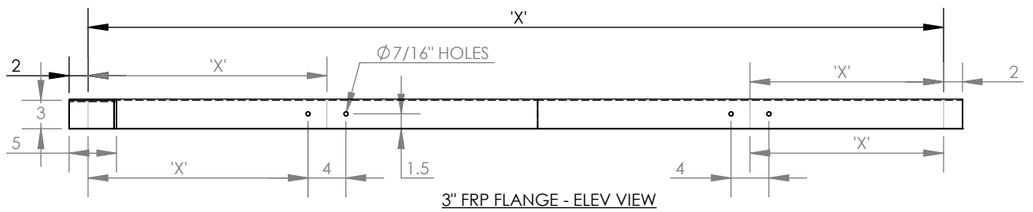

3" FRP FLANGE - ELEV VIEW

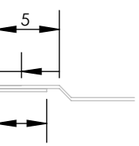

JOINT DETAIL

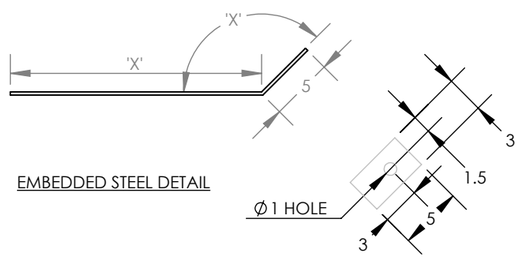

EMBEDDED STEEL DETAIL

NOTE: STEEL BENT BAR TO BE COMPLETELY
ENCAPSULATED IN FIBERGLASS.
ALL DIMENSIONS ARE IN INCHES.

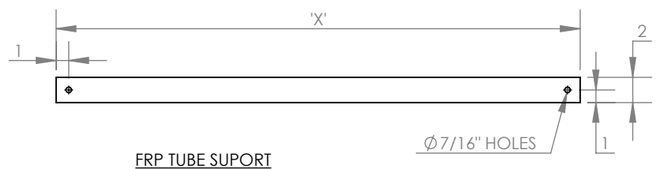

FRP TUBE SUPORT
2" X 1/4" X "X"

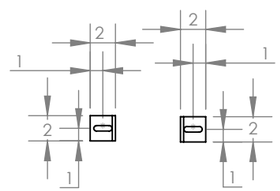

FRP CLIP ANGLE

[2" X 2" X 1/4" X 2"]
[7/16" X 1" SLOTS]

SHEET NO.	DIVISION: NWTP	NATIONAL WATER TREATMENT PRODUCTS	NO.	REVISIONS	DATE
	DRAWN BY: x				
	CHECKED BY:				
x	APPROVED BY:				
	DATE: x	SCALE: / TITLE: Density Baffle Details For Baffles with a Face Depth exceeding 48" / REF:			

NATIONAL WATER TREATMENT PRODUCTS has no responsibility for the contract design of the product or the contract specifications. NWTP has been selected to manufacture this product, the customer agrees to indemnify and hold NWTP harmless from and against all merchantability and fitness for purpose (including all liability for claims, suits, judgements and expenses), unless the product as manufactured by NWTP does not confirm to the contract design and specifications set or NWTP's shop drawings approved by the customer.